



55 Wickham Avenue, Cheam

Sutton

£950,000


55 Wickham Avenue

Cheam, Sutton

- Incredible Family Home
- Semi Detached
- Three Reception Rooms
- Garage & Driveway
- Huge Private Garden
- Excellent Location
- Conservatory
- Downstairs WC



Approx Gross Internal Area
170 sq m / 1825 sq ft

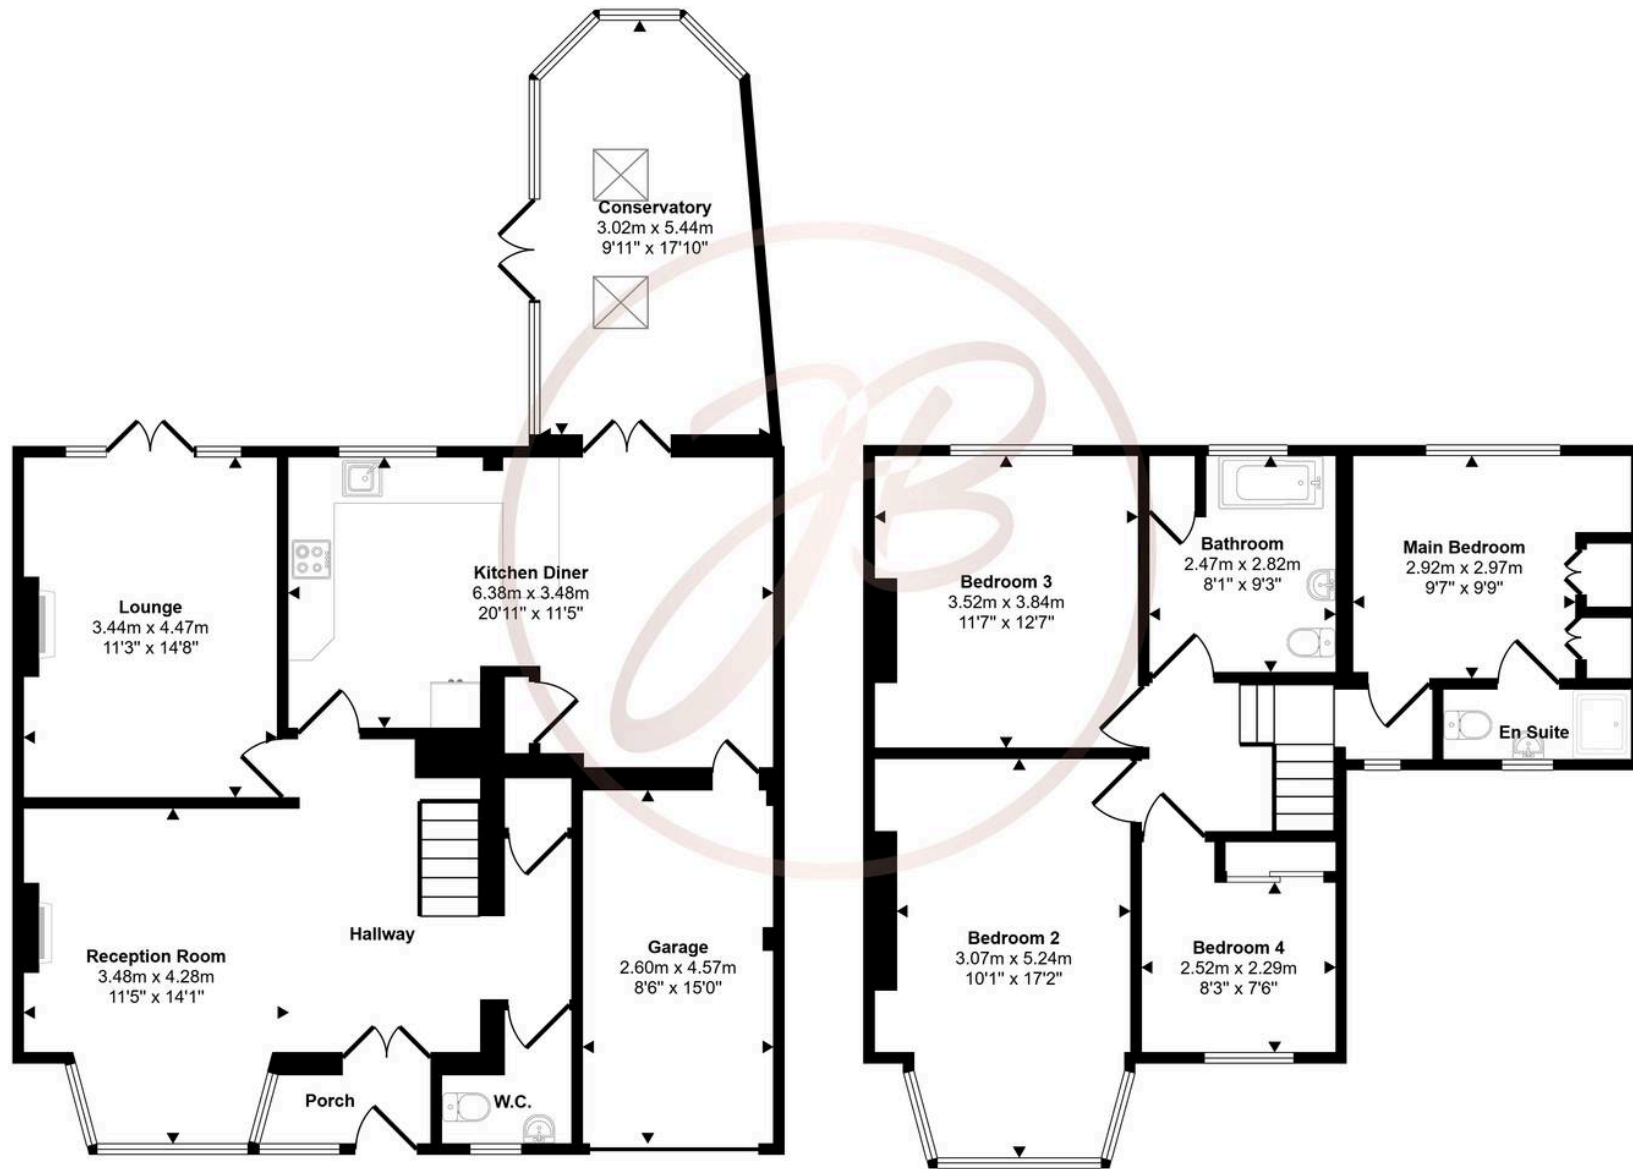

This floorplan is only for illustrative purposes and is not to scale. Measurements of rooms, doors, windows, and any items are approximate and no responsibility is taken for any error, omission or mis-statement. Icons of items such as bathroom suites are representations only and may not look like the real items. Made with Made Snappy 360.





James Bailey Sales & Lettings

James Bailey Estate Agents, 7 Station Way – SM3 8SD

020 8123 7353 • team@jamesbaileyproperty.com • www.jamesbaileyproperty.com/