


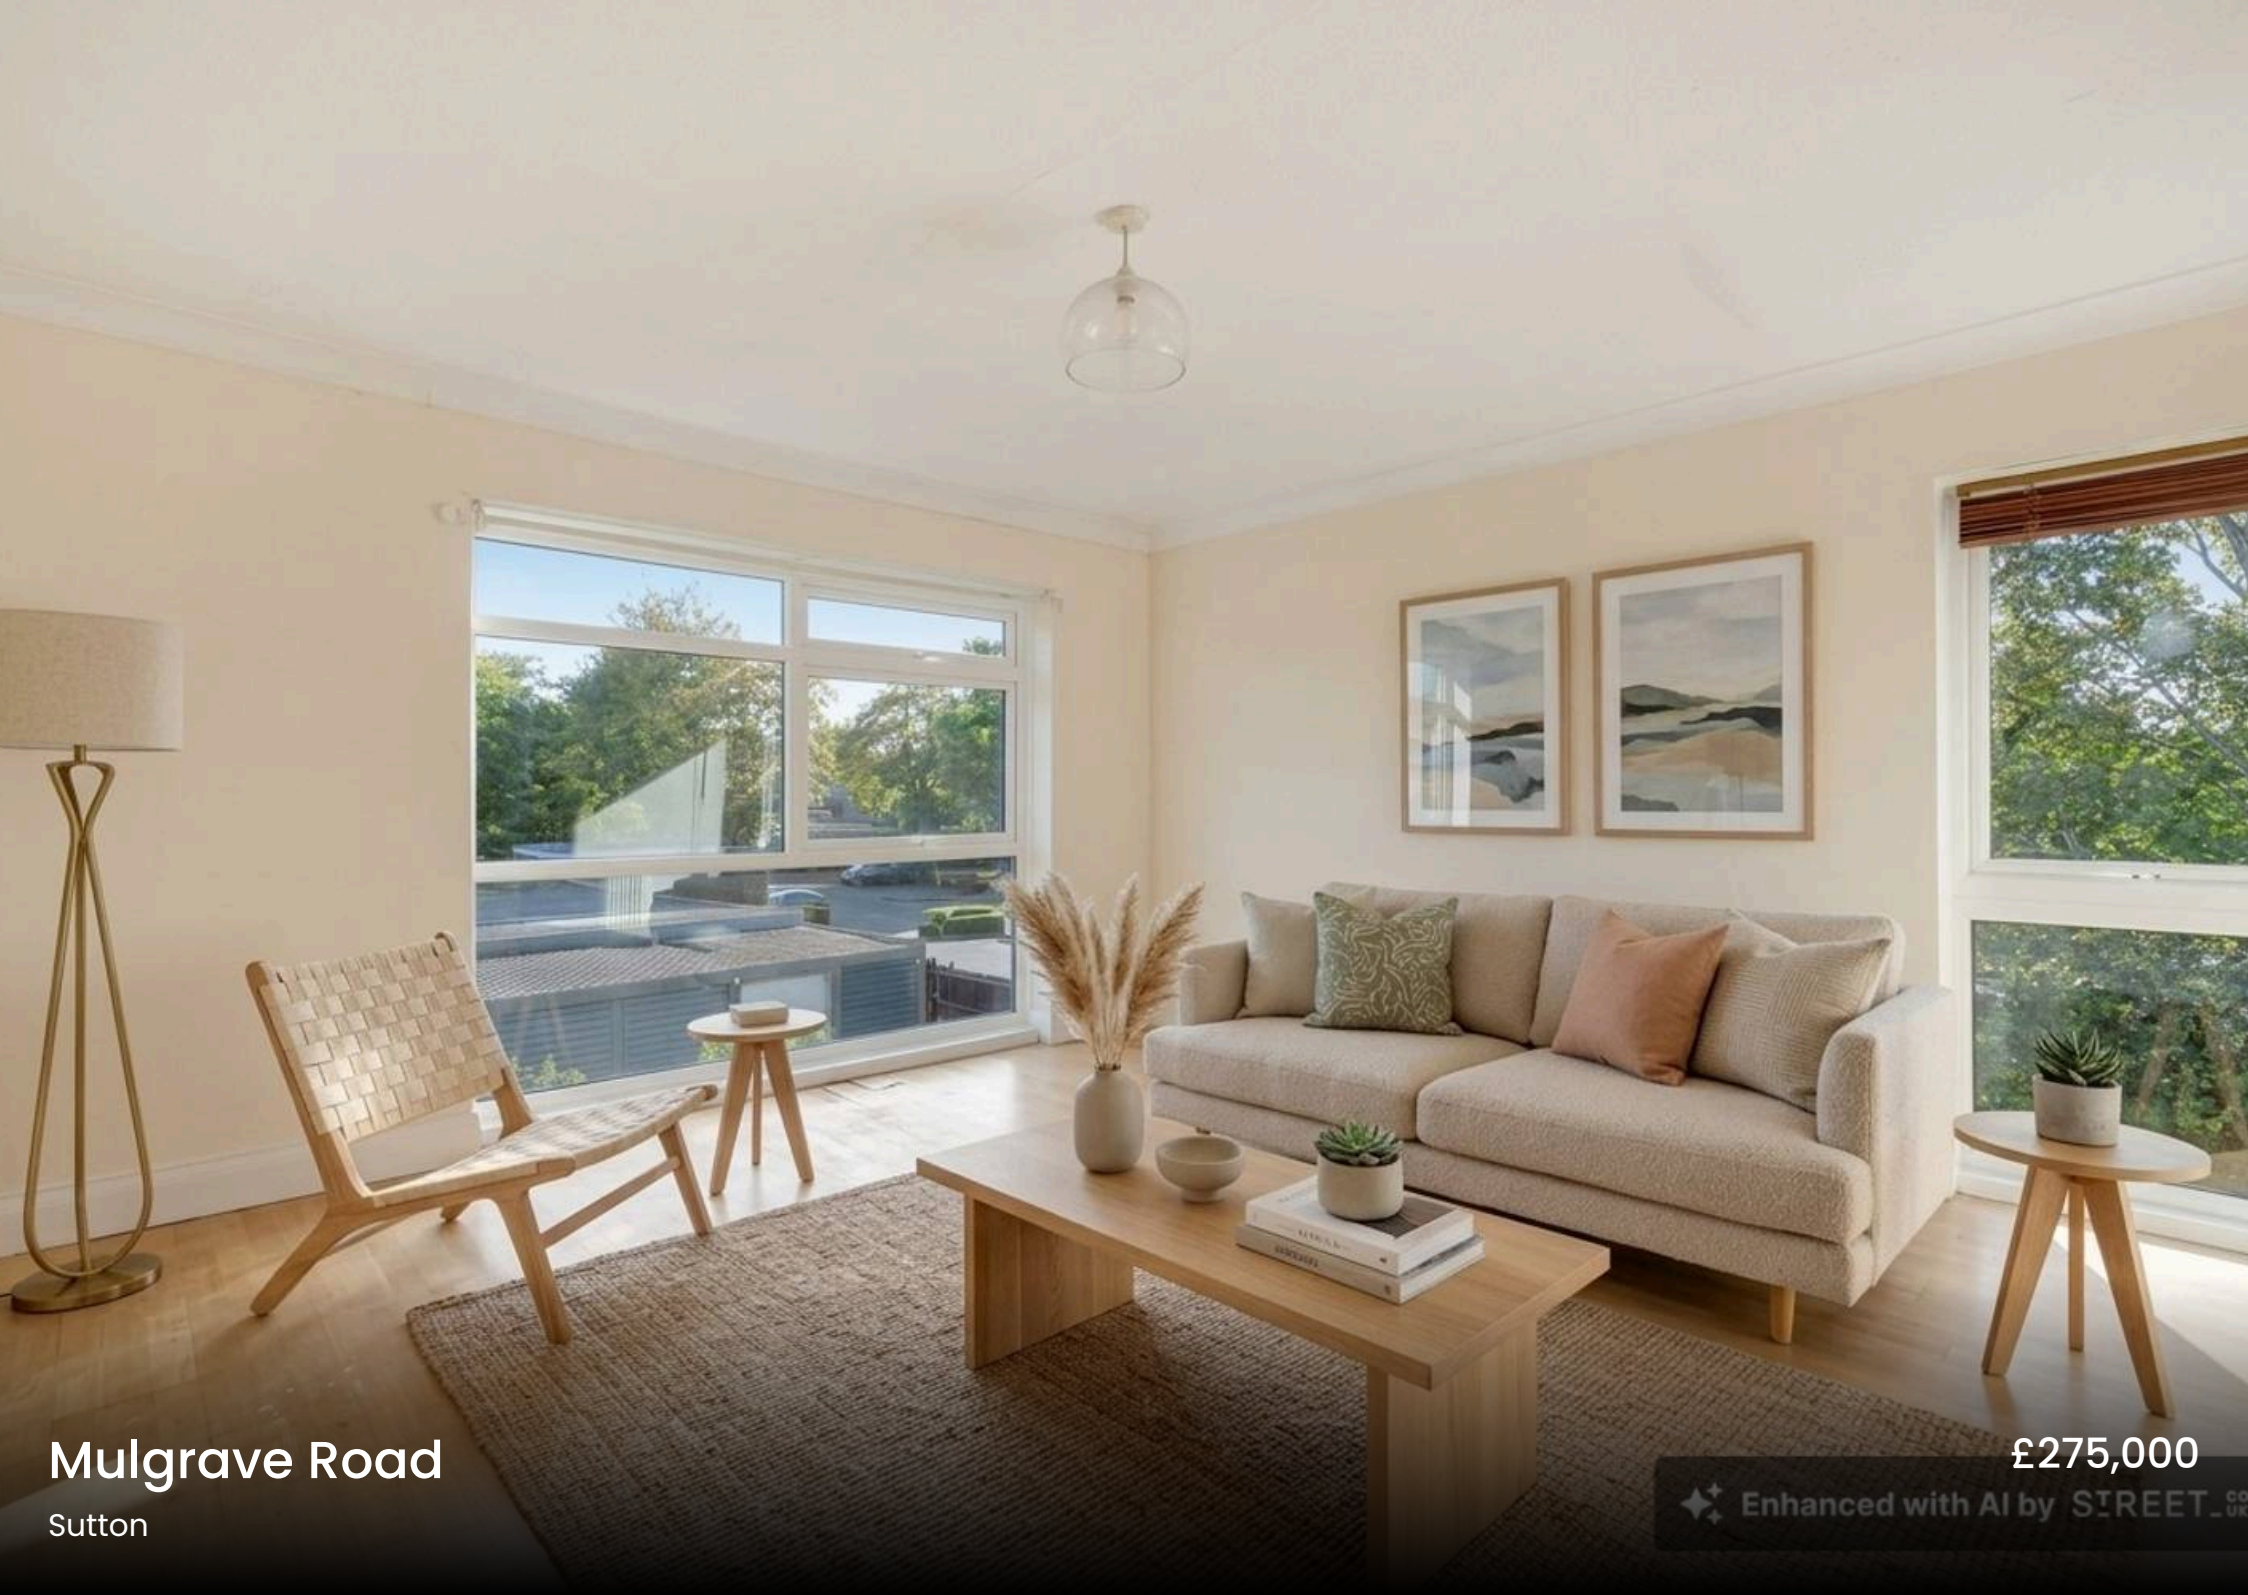

Mulgrave Road

Sutton

£275,000

Enhanced with AI by STREET


Mulgrave Road

Sutton

- Two Bedroom Apartment
- No Onward Chain
- Garage
- Second (Top) Floor
- Modern Kitchen
- Excellent Location
- 80 Year Lease
- Bright & Airy



Approx Gross Internal Area
61 sq m / 659 sq ft

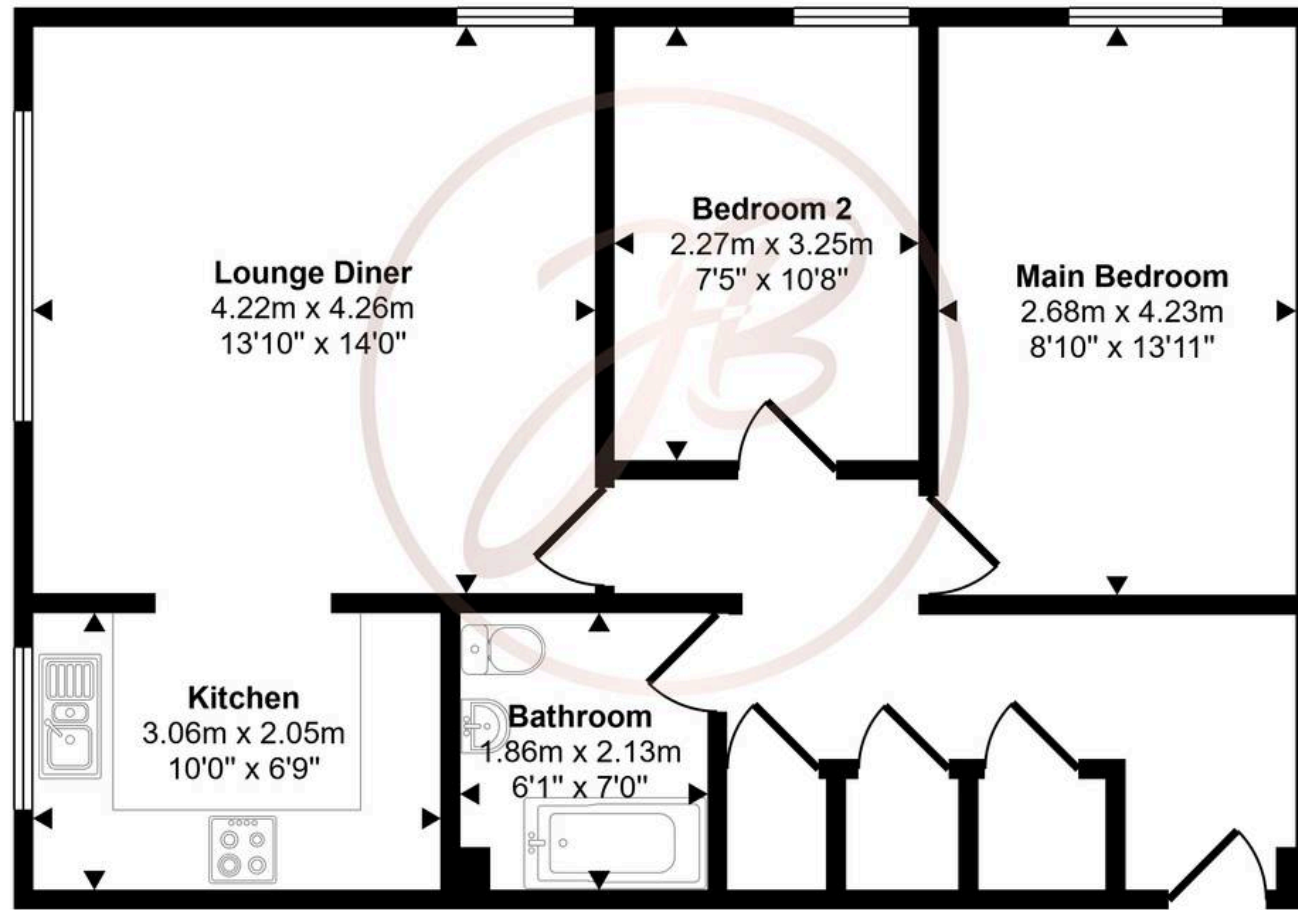

Floorplan

This floorplan is only for illustrative purposes and is not to scale. Measurements of rooms, doors, windows, and any items are approximate and no responsibility is taken for any error, omission or mis-statement. Icons of items such as bathroom suites are representations only and may not look like the real items. Made with Made Snappy 360.





James Bailey Sales & Lettings

James Bailey Estate Agents, 7 Station Way - SM3 8SD

020 8123 7353 • team@jamesbaileyproperty.com • www.jamesbaileyproperty.com/