

# Cornwall Road, Cheam

£1,250,000

Sutton

# Cornwall Road

## Cheam, Sutton


- Impressive Detached House
- Huge Potential
- Two Reception Rooms
- Utility Room
- Two Bathrooms
- Driveway (8 Cars)
- Two Garages
- Excellent Location







**Approx Gross Internal Area**
**211 sq m / 2270 sq ft**

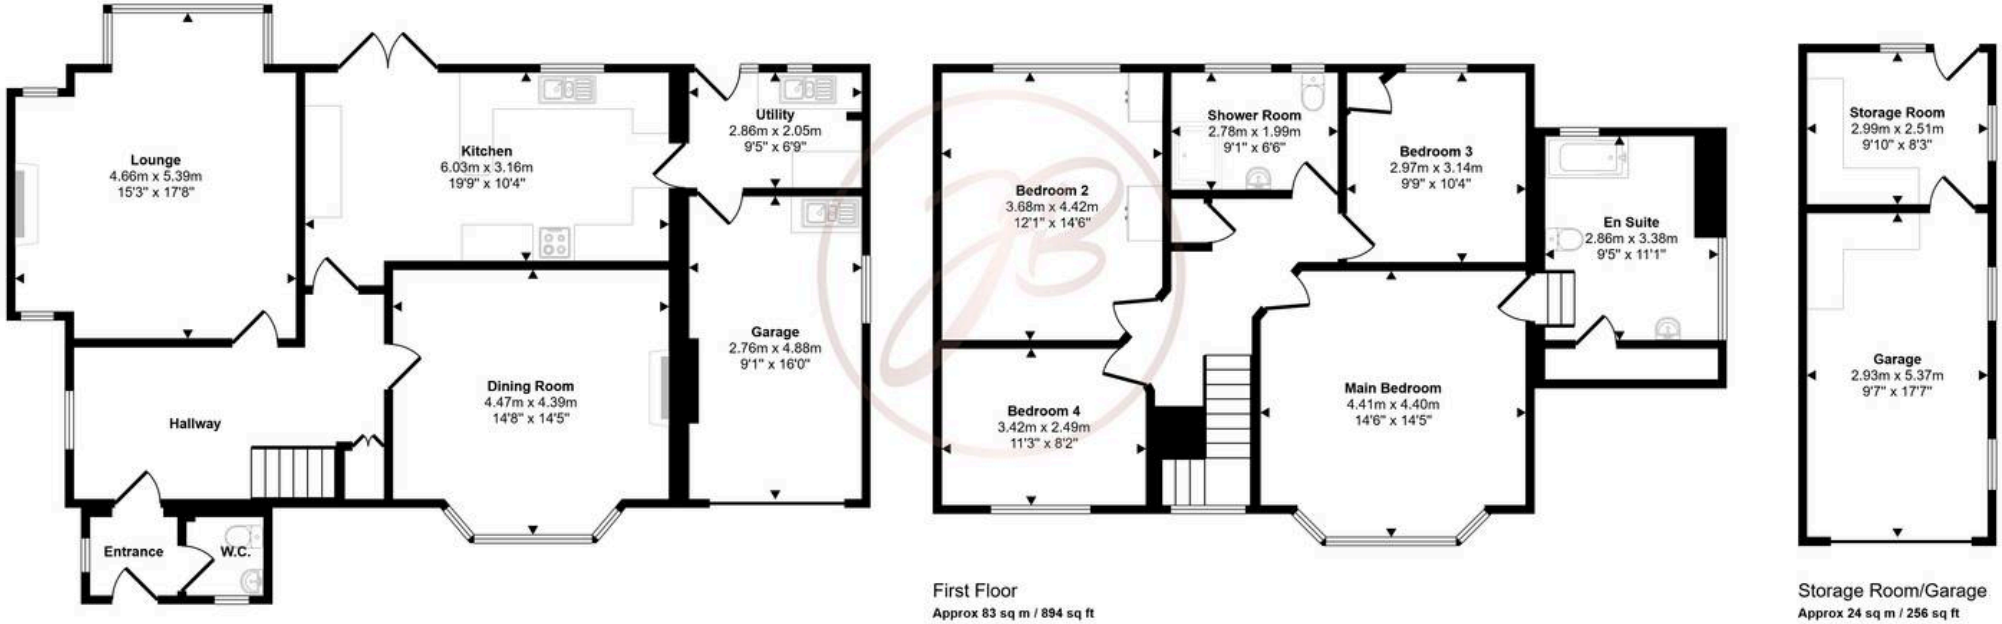


Ground Floor
**Approx 104 sq m / 1120 sq ft**

First Floor
**Approx 83 sq m / 894 sq ft**

Storage Room/Garage
**Approx 24 sq m / 256 sq ft**

This floorplan is only for illustrative purposes and is not to scale. Measurements of rooms, doors, windows, and any items are approximate and no responsibility is taken for any error, omission or mis-statement. Icons of items such as bathroom suites are representations only and may not look like the real items. Made with Made Snappy 360.











# James Bailey Sales & Lettings

**James Bailey Estate Agents, 7 Station Way - SM3 8SD**

020 8123 7353 • team@jamesbaileyproperty.com • www.jamesbaileyproperty.com/