

The Drive, Wallington

Wallington

£700,000

2 The Drive

Wallington


- Incredible Family Home
- Three/Four Double Bedrooms
- 1,567 Square Feet
- Garage
- Two Bathrooms
- Two Reception Rooms
- Study
- Stunning Garden







Approx Gross Internal Area
146 sq m / 1567 sq ft

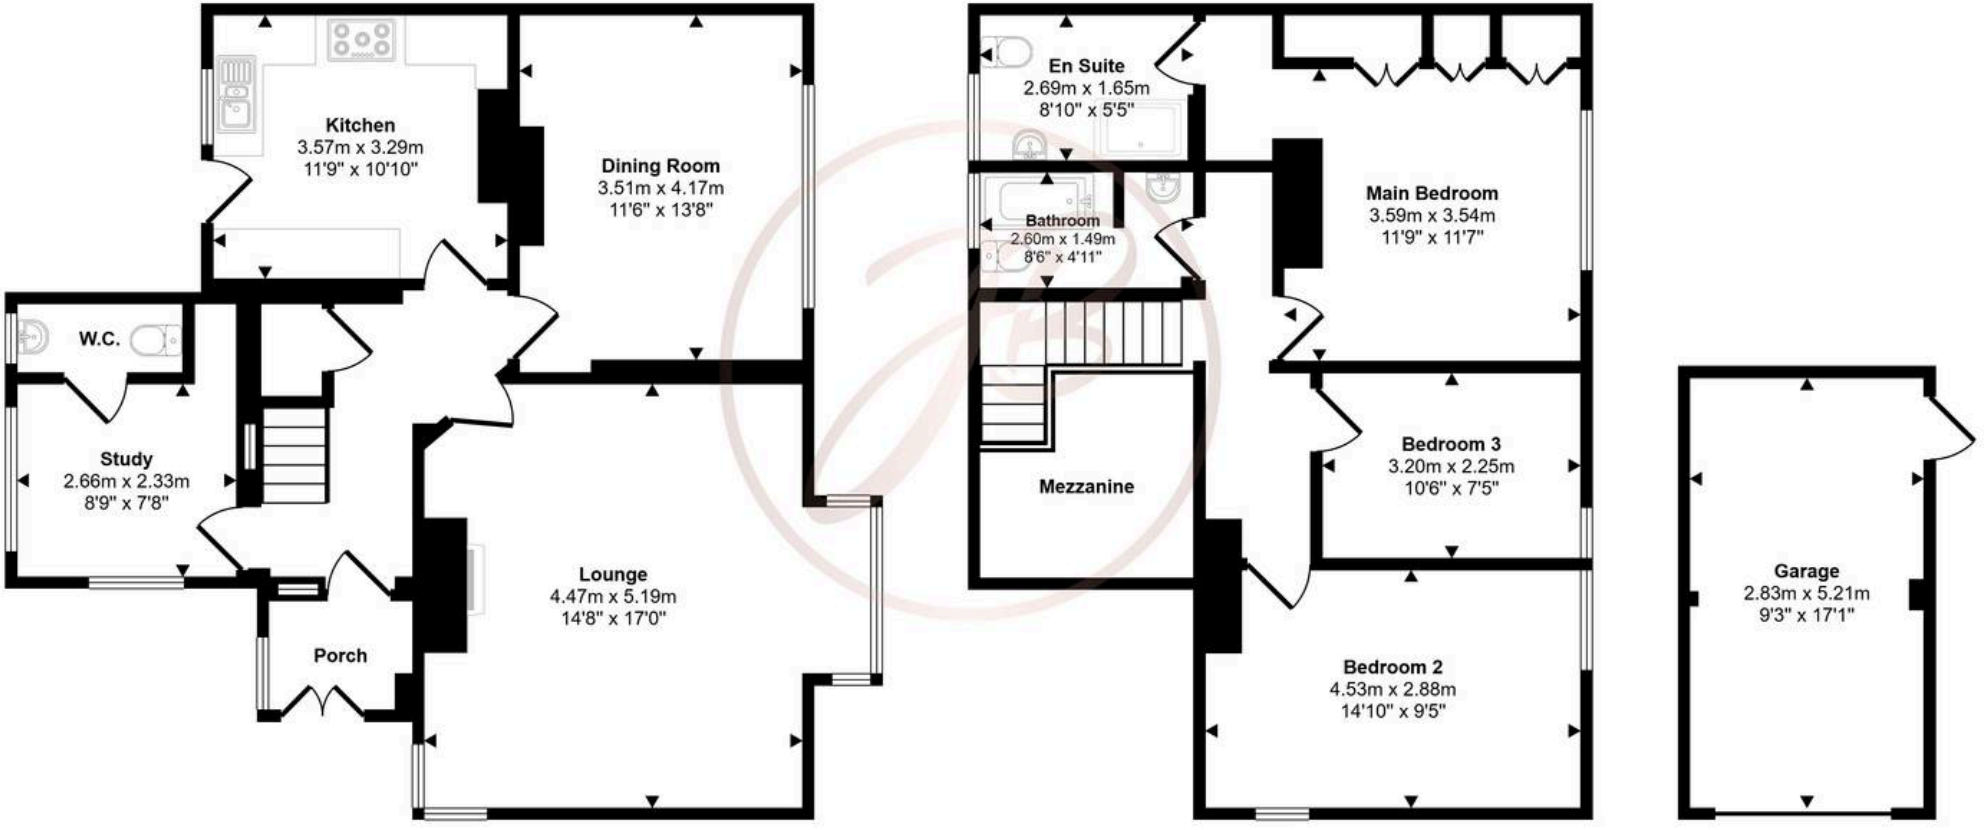


Ground Floor
Approx 74 sq m / 801 sq ft

First Floor
Approx 56 sq m / 607 sq ft

Garage
Approx 15 sq m / 159 sq ft

This floorplan is only for illustrative purposes and is not to scale. Measurements of rooms, doors, windows, and any items are approximate and no responsibility is taken for any error, omission or mis-statement. Icons of items such as bathroom suites are representations only and may not look like the real items. Made with Made Snappy 360.



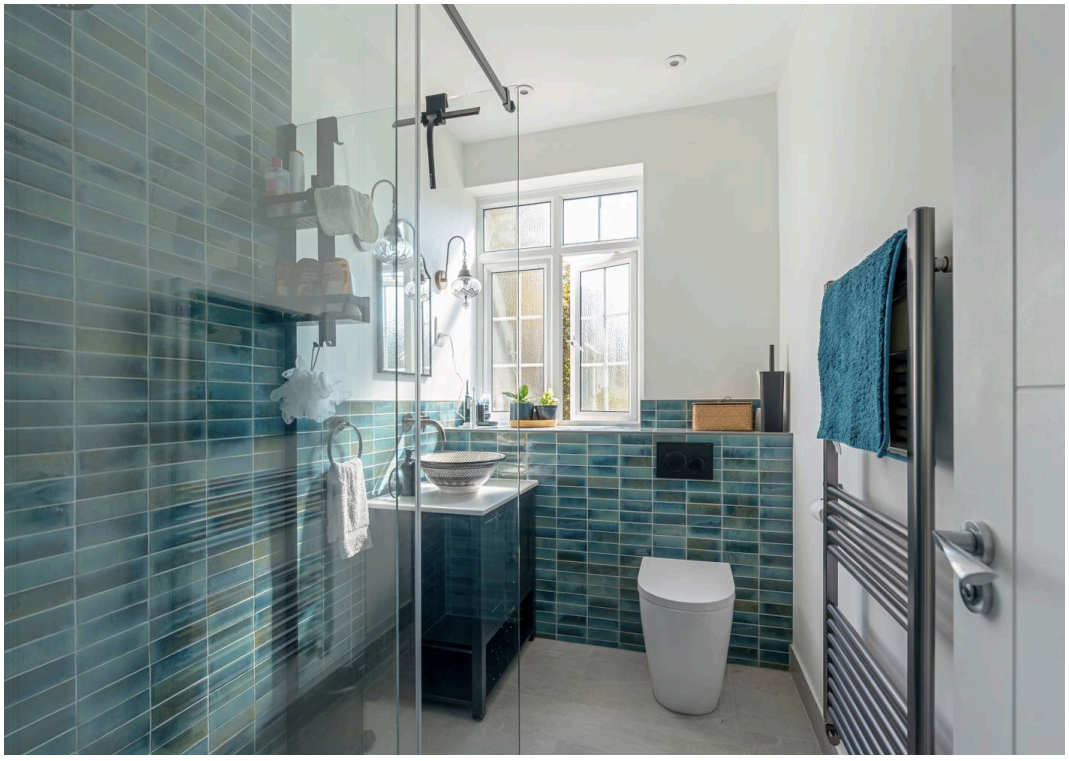







James Bailey Sales & Lettings

James Bailey Estate Agents, 7 Station Way - SM3 8SD

020 8123 7353 • team@jamesbaileyproperty.com • www.jamesbaileyproperty.com/