



The Drive

Banstead

£1,100,000


The Drive

Banstead

- Detached House
- No Onward Chain
- Four Bedrooms
- Garage & Driveway
- Two Reception Rooms
- Huge Potential
- Two Bathrooms
- Kitchen/Diner



Approx Gross Internal Area
185 sq m / 1995 sq ft

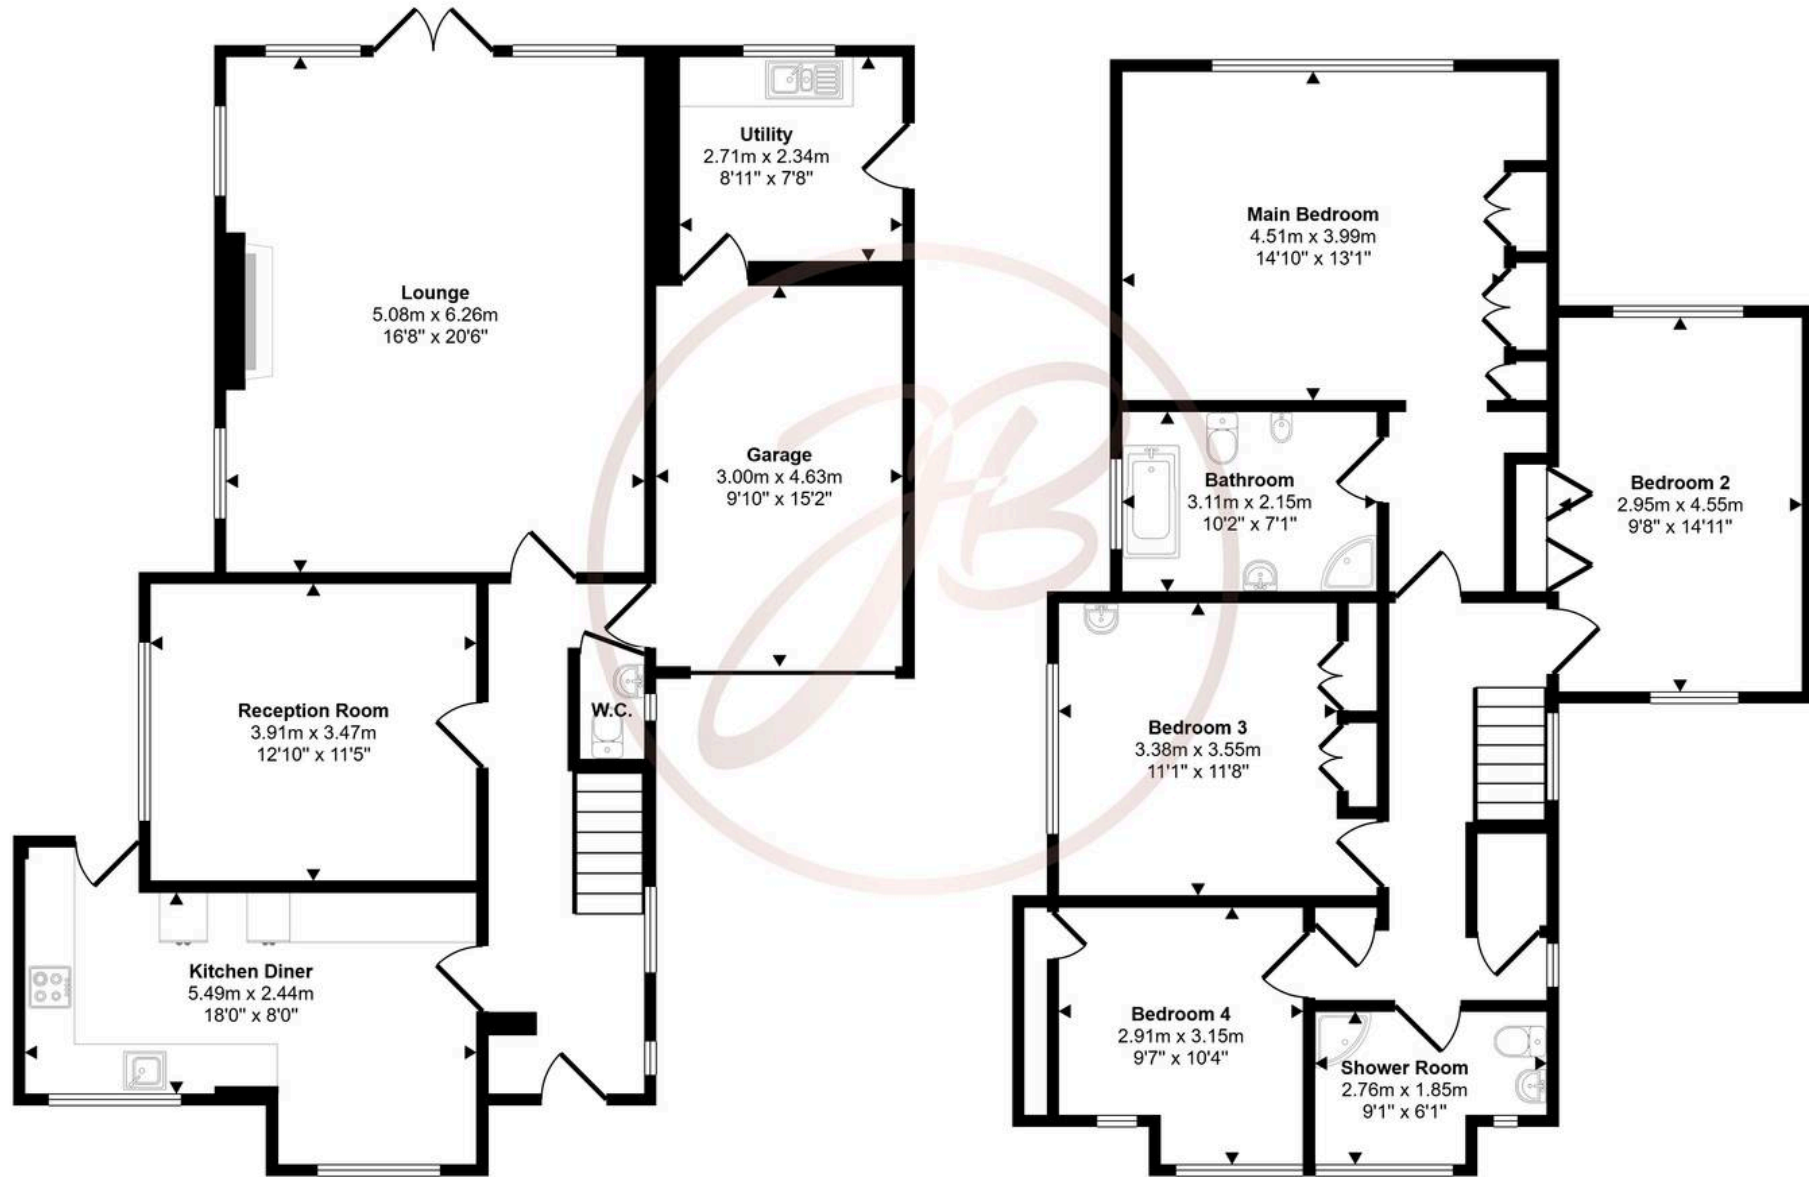

Ground Floor
Approx 98 sq m / 1059 sq ft

First Floor
Approx 87 sq m / 935 sq ft

This floorplan is only for illustrative purposes and is not to scale. Measurements of rooms, doors, windows, and any items are approximate and no responsibility is taken for any error, omission or mis-statement. Icons of items such as bathroom suites are representations only and may not look like the real items. Made with Made Snappy 360.





James Bailey Sales & Lettings

James Bailey Estate Agents, 7 Station Way – SM3 8SD

020 8123 7353 • team@jamesbaileyproperty.com • www.jamesbaileyproperty.com/