



Vale Road, Worcester Park

Worcester Park

£700,000


Vale Road

Worcester Park

- Stunning Family Home
- Semi Detached
- Driveway (2 Cars)
- Plenty of Storage
- Incredible Open Plan Kitchen
- Large Private Garden
- Utility Room
- Downstairs WC



Approx Gross Internal Area
104 sq m / 1116 sq ft

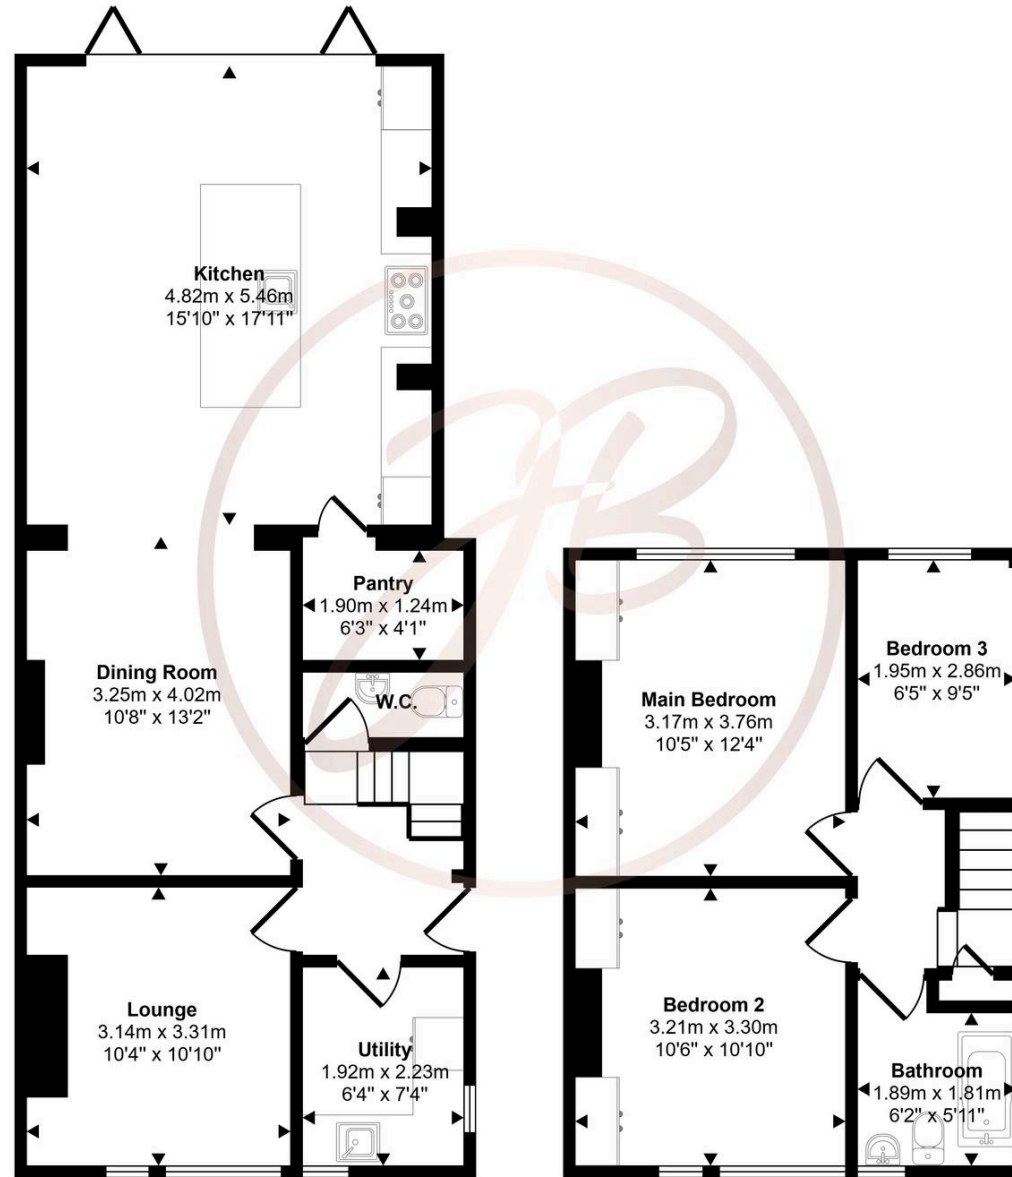


Ground Floor
Approx 66 sq m / 707 sq ft

First Floor
Approx 38 sq m / 409 sq ft

This floorplan is only for illustrative purposes and is not to scale. Measurements of rooms, doors, windows, and any items are approximate and no responsibility is taken for any error, omission or mis-statement. Icons of items such as bathroom suites are representations only and may not look like the real items. Made with Made Snappy 360.



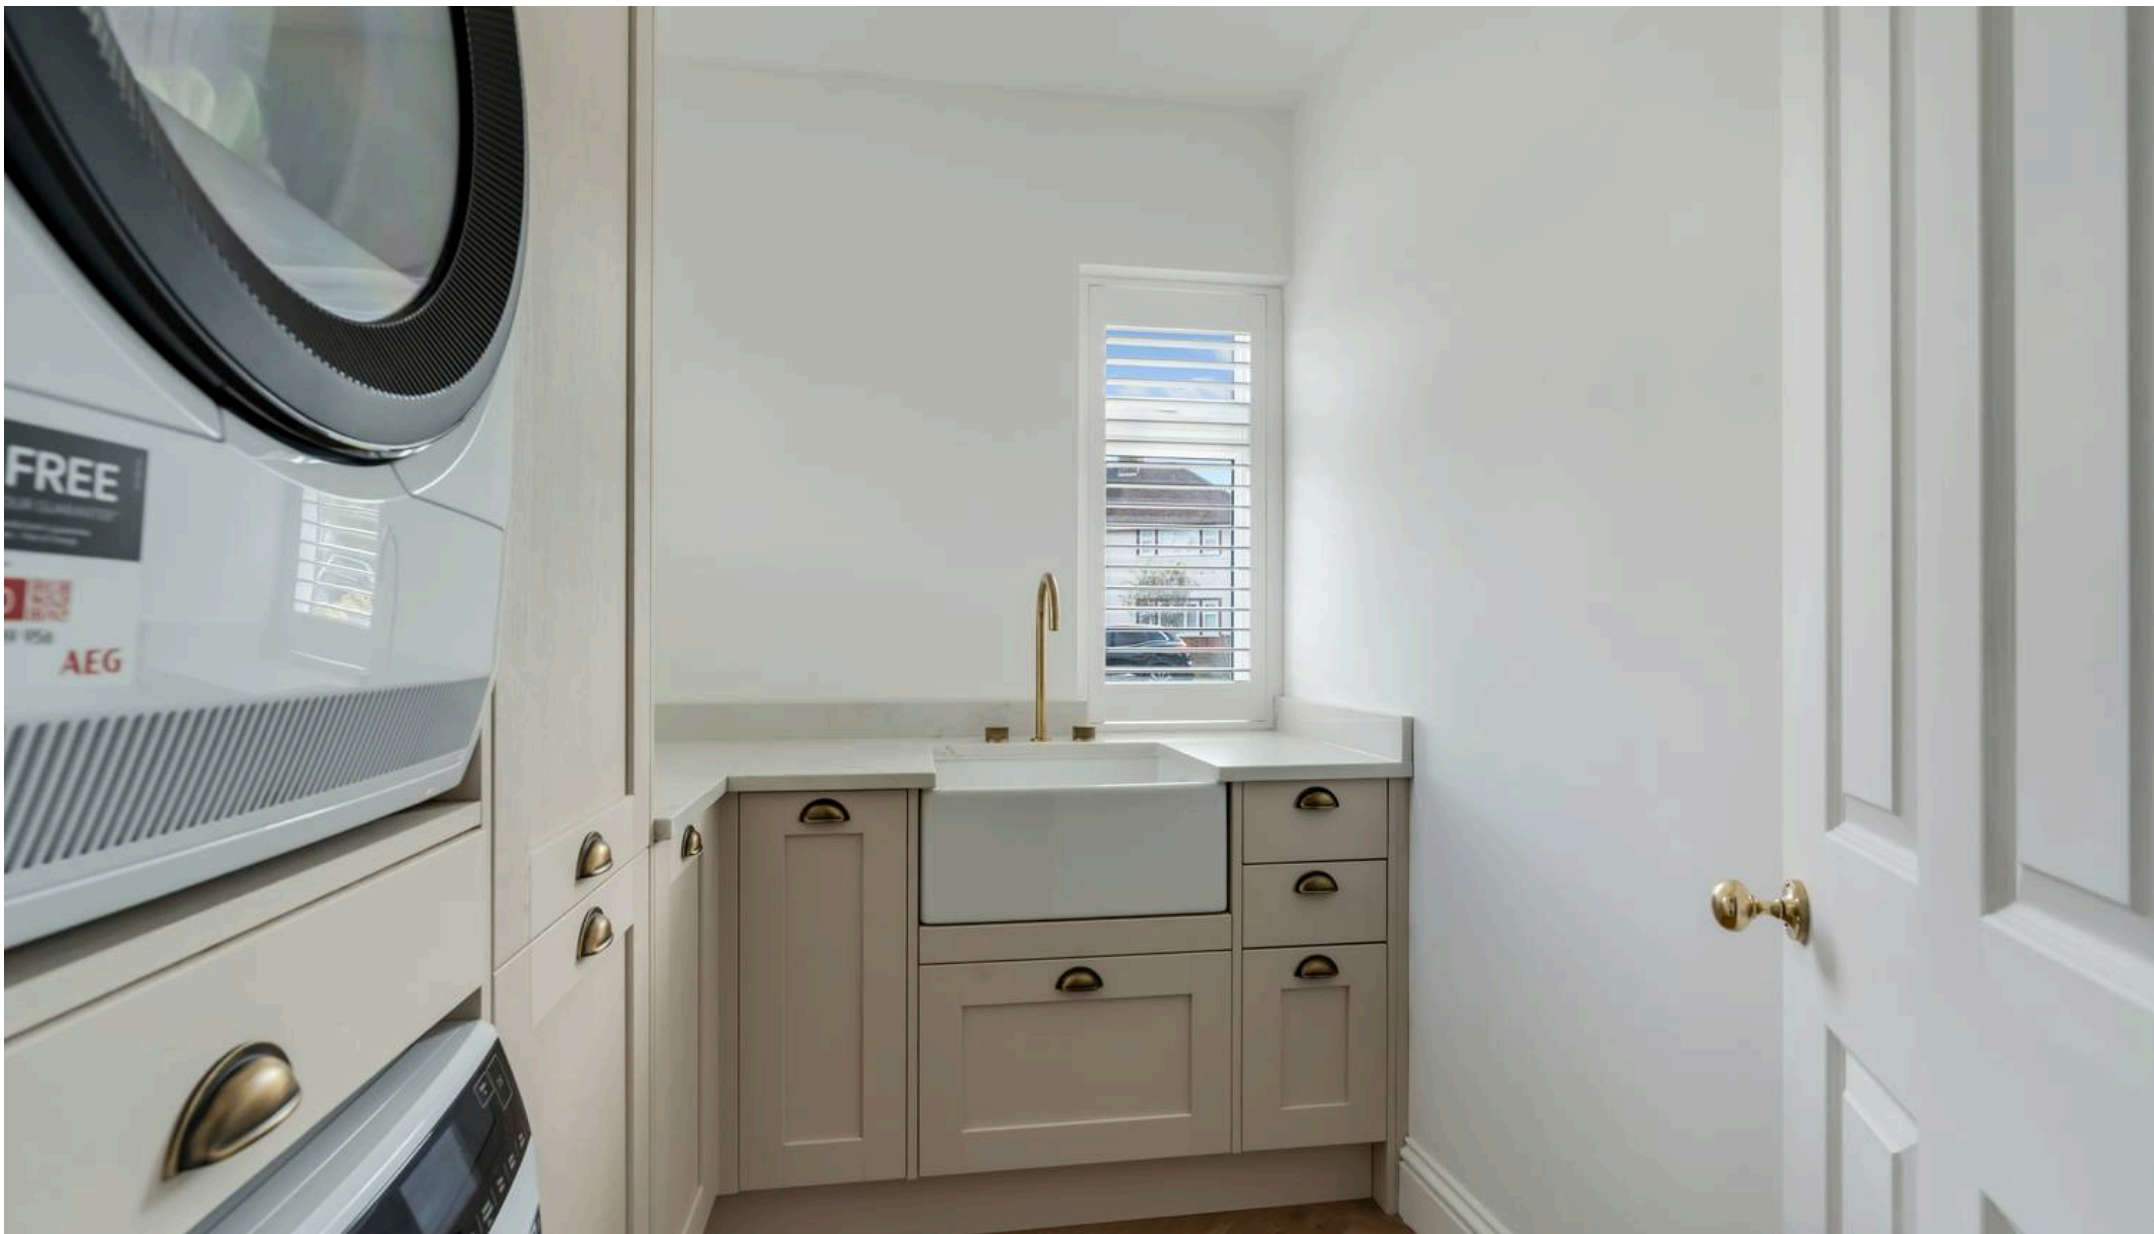

James Bailey Sales & Lettings

James Bailey Estate Agents, 7 Station Way – SM3 8SD

020 8123 7353 • team@jamesbaileyproperty.com • www.jamesbaileyproperty.com/