

1 Walton Park, Walton-On-Thames

Walton-On-Thames

£900,000

newton huxley

1 Walton Park

Walton-On-Thames

Beautiful 4-bed detached home in prime Walton location. Period features, modern kitchen, large garden, garage, parking, and potential to extend. Close to schools, parks, and transport.
Council Tax band: G

Tenure: Freehold


EPC Energy Efficiency Rating: D

EPC Environmental Impact Rating: D

- Off-Street Parking
- Beautifully Presented Character Filled 4 Bed
- Large, Private Garden
- Scope to Extend STPP
- Prime Walton Location
- Close to Walton Town Centre
- 30 Minutes to Central London
- Garage





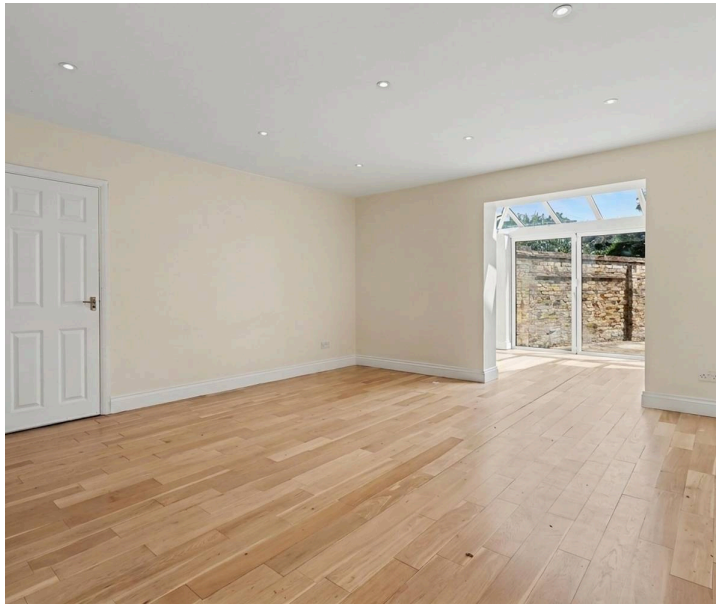










Walton Park

Total Area: 180.0 m² ... 1937.50 ft²

FOR ILLUSTRATIVE PURPOSE ONLY.
Whilst every attempt has been made to ensure the accuracy of the floor plan shown, all measurements, positioning, fixtures, features, fittings and any other data shown area an approximate interpretation for illustrative purposes only and are not to scale.

No responsibility is taken for any error, omission, miss-statement or use of data shown.

newton huxley.

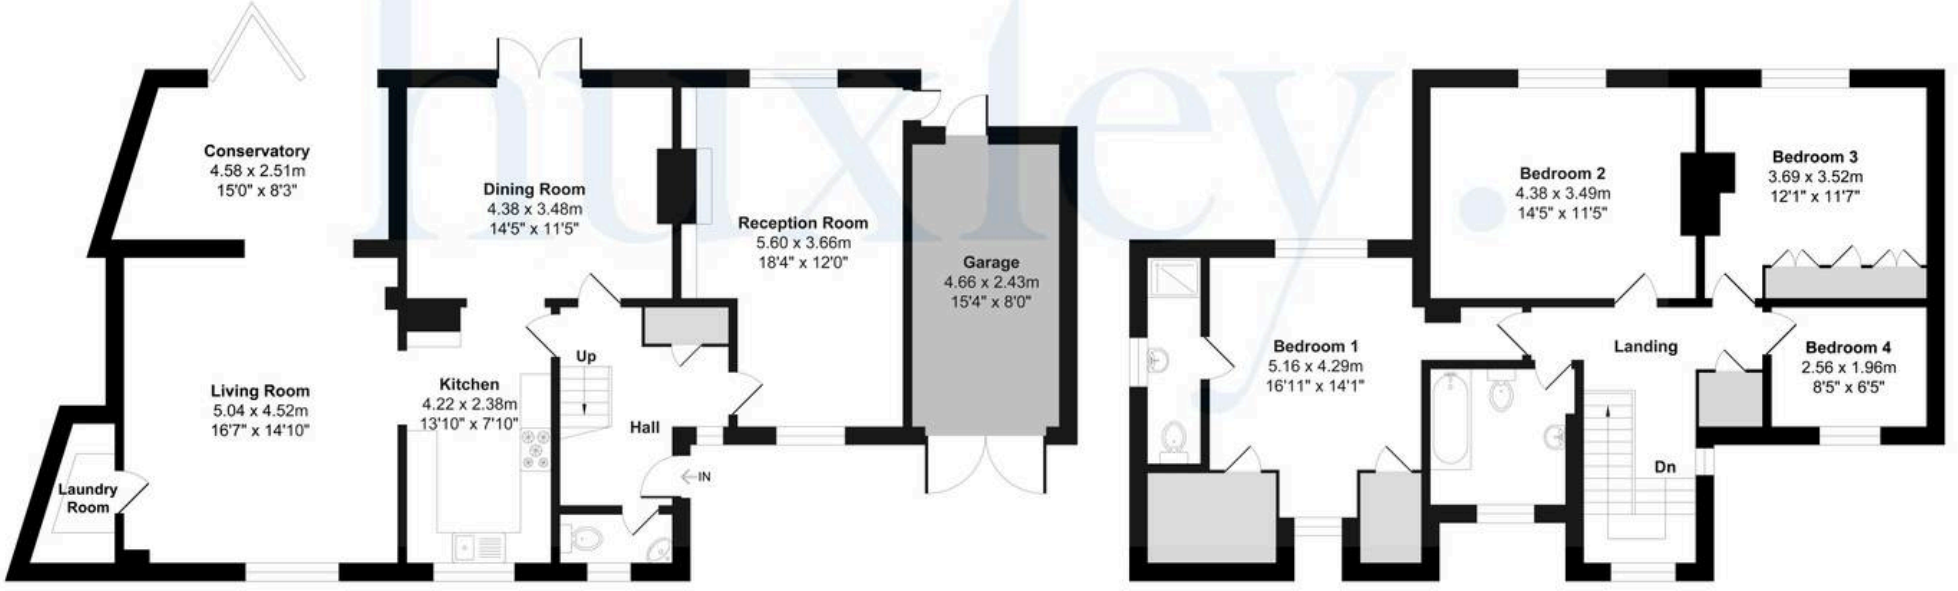

Ground Floor

First Floor

newton huxley.