



18 Adecroft Way, West Molesey
West Molesey

In Excess of **£700,000**

newton
huxley.


18 Adecroft Way

West Molesey

Immaculate 3-bed semi in West Molesey near Hampton Court. Spacious living, modern kitchen, large garden with outbuilding, off-street parking, top schools nearby. Ideal for families. Chain free. Council Tax band: TBD

Tenure: Freehold

- Chain Free
- Walking Distance to Bridge Road and Hampton Court Station
- School Catchment Area
- 3 Spacious Bedrooms
- Immaculately Presented
- Large, Private Garden
- Outbuilding with 2 Rooms
- Off-Street Parking for Multiple Cars

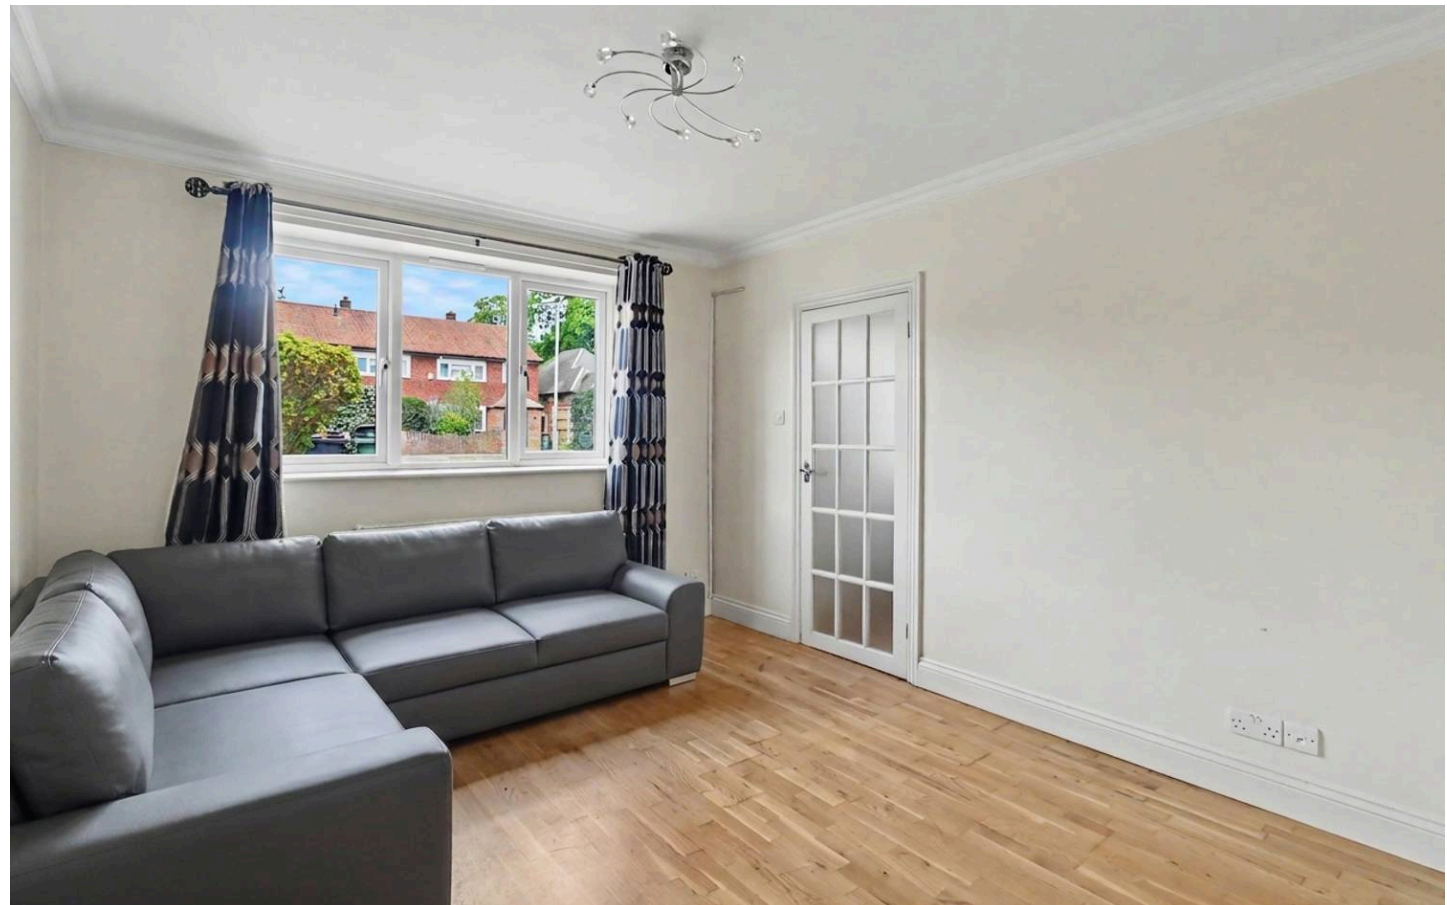



Adecroft Way


Total Area: 122.10 m² ... 1314.27 ft²

FOR ILLUSTRATIVE PURPOSE ONLY.


Whilst every attempt has been made to ensure the accuracy of the floor plan shown, all measurements, positioning, fixtures, features, fittings and any other data shown area an approximate interpretation for illustrative purposes only and are not to scale.

No responsibility is taken for any error, omission, miss-statement or use of data shown.


newton
huxley.

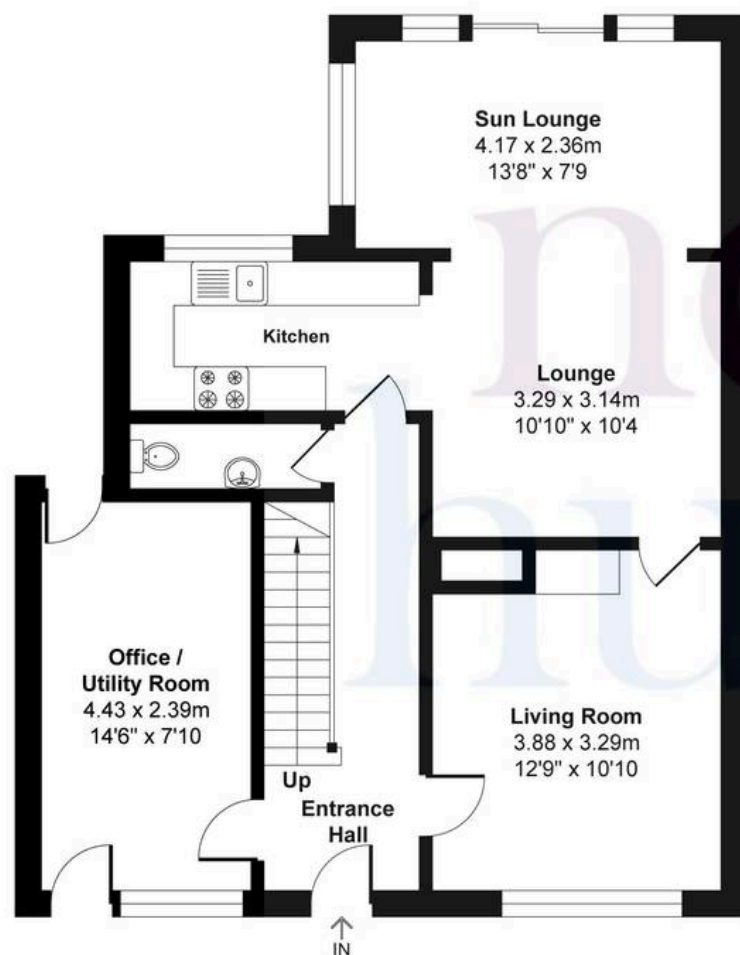

Ground Floor

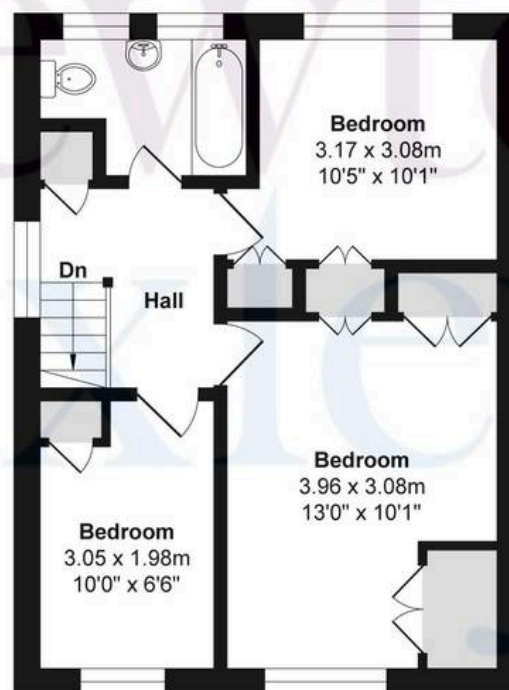

First Floor

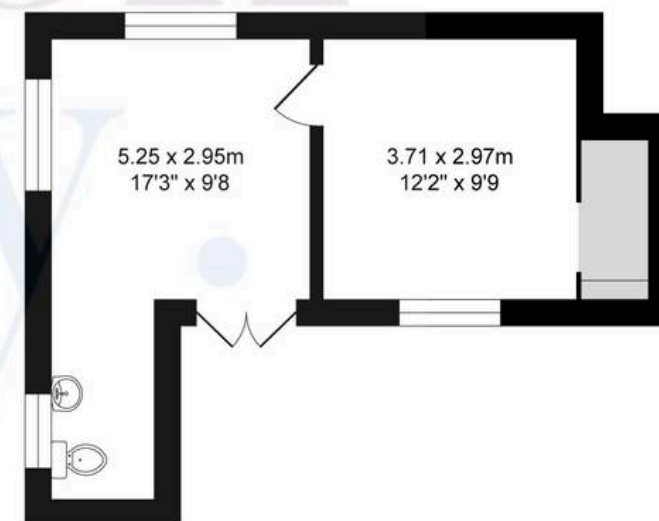

Garden Studio / Chalet



newton
huxley.