



Flat 5 The Gables High Street, Walton On Thames

Walton On Thames

£399,950

newton
huxley.


Flat 5 The Gables High Street


Walton On Thames

Immaculate three-bed duplex with open-plan living, modern kitchen, stylish finishes, secure entry, near Walton High Street, parks, Thames, and 30 mins to Central London by train.

Council Tax band: TBD

- Immaculately Presented Throughout
- 3 Bedrooms Across 2 Floors
- Walking Distance to Walton High Street
- 30 Minutes to Central London

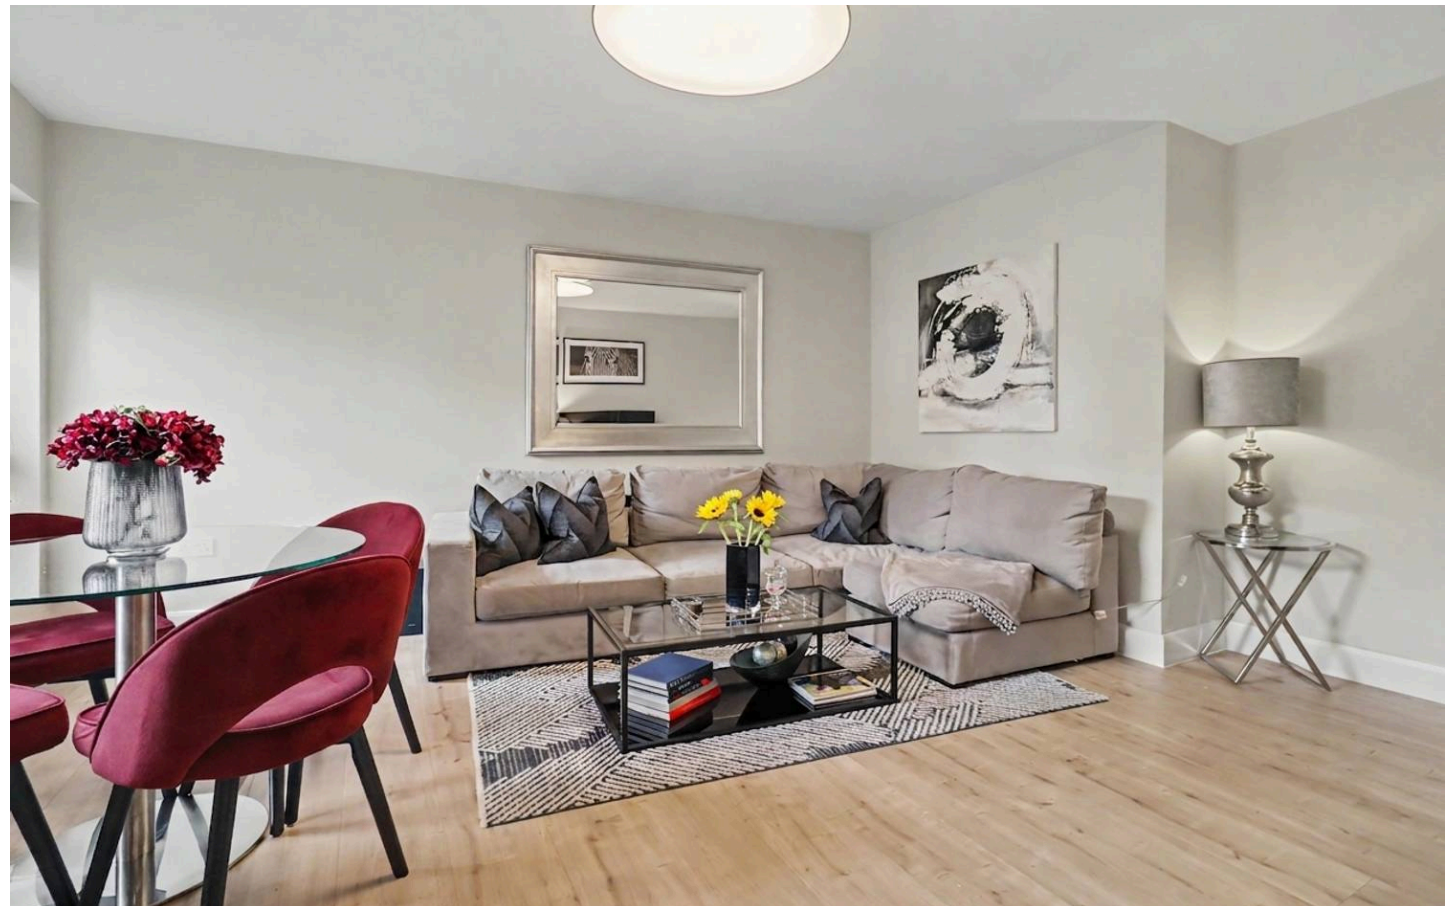

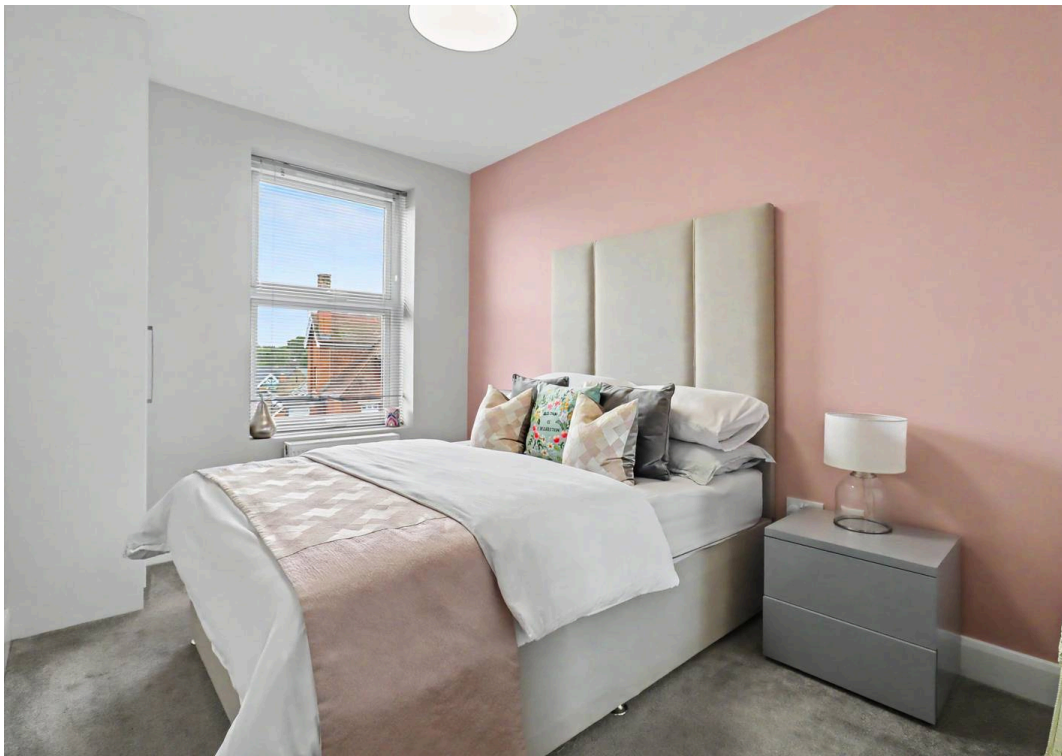


Flat 5 The Gables High Street,
Walton On Thames, KT12 1DU FP

Total Area: 90.0 m² ... 968.75 ft²


FOR ILLUSTRATIVE PURPOSE ONLY.

Whilst every attempt has been made to ensure the accuracy of the floor plan shown, all measurements, positioning, fixtures, features, fittings and any other data shown are an approximate interpretation for illustrative purposes only and are not to scale.


No responsibility is taken for any error, omission, miss-statement or use of data shown.

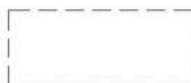 = Restricted Head Height

newton
huxley.

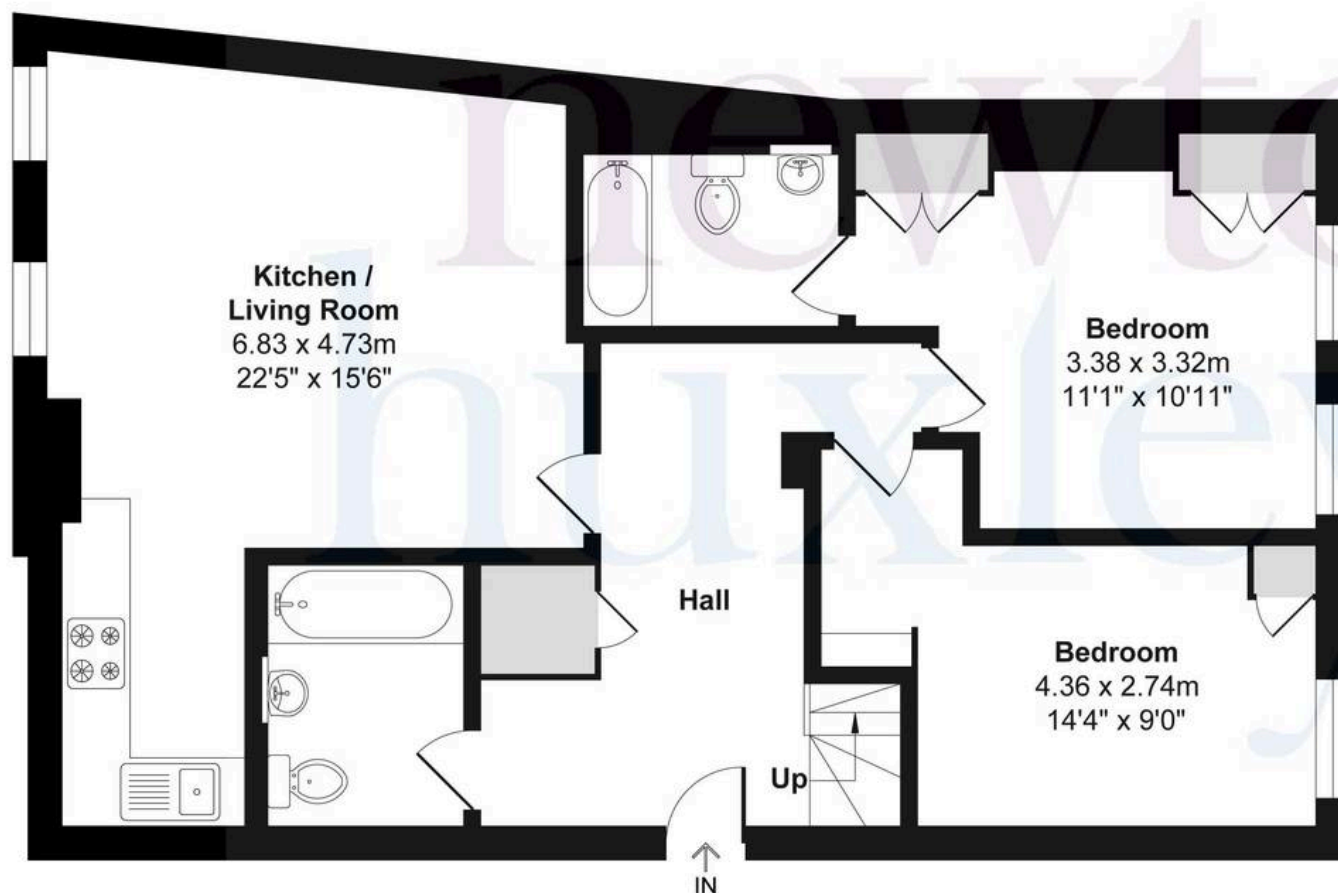

Second Floor

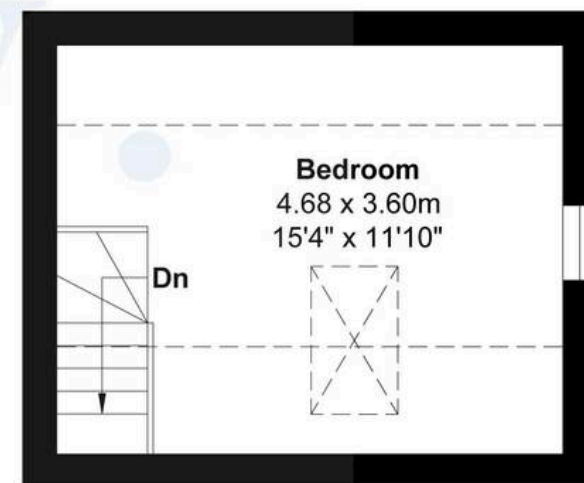

Third Floor

